




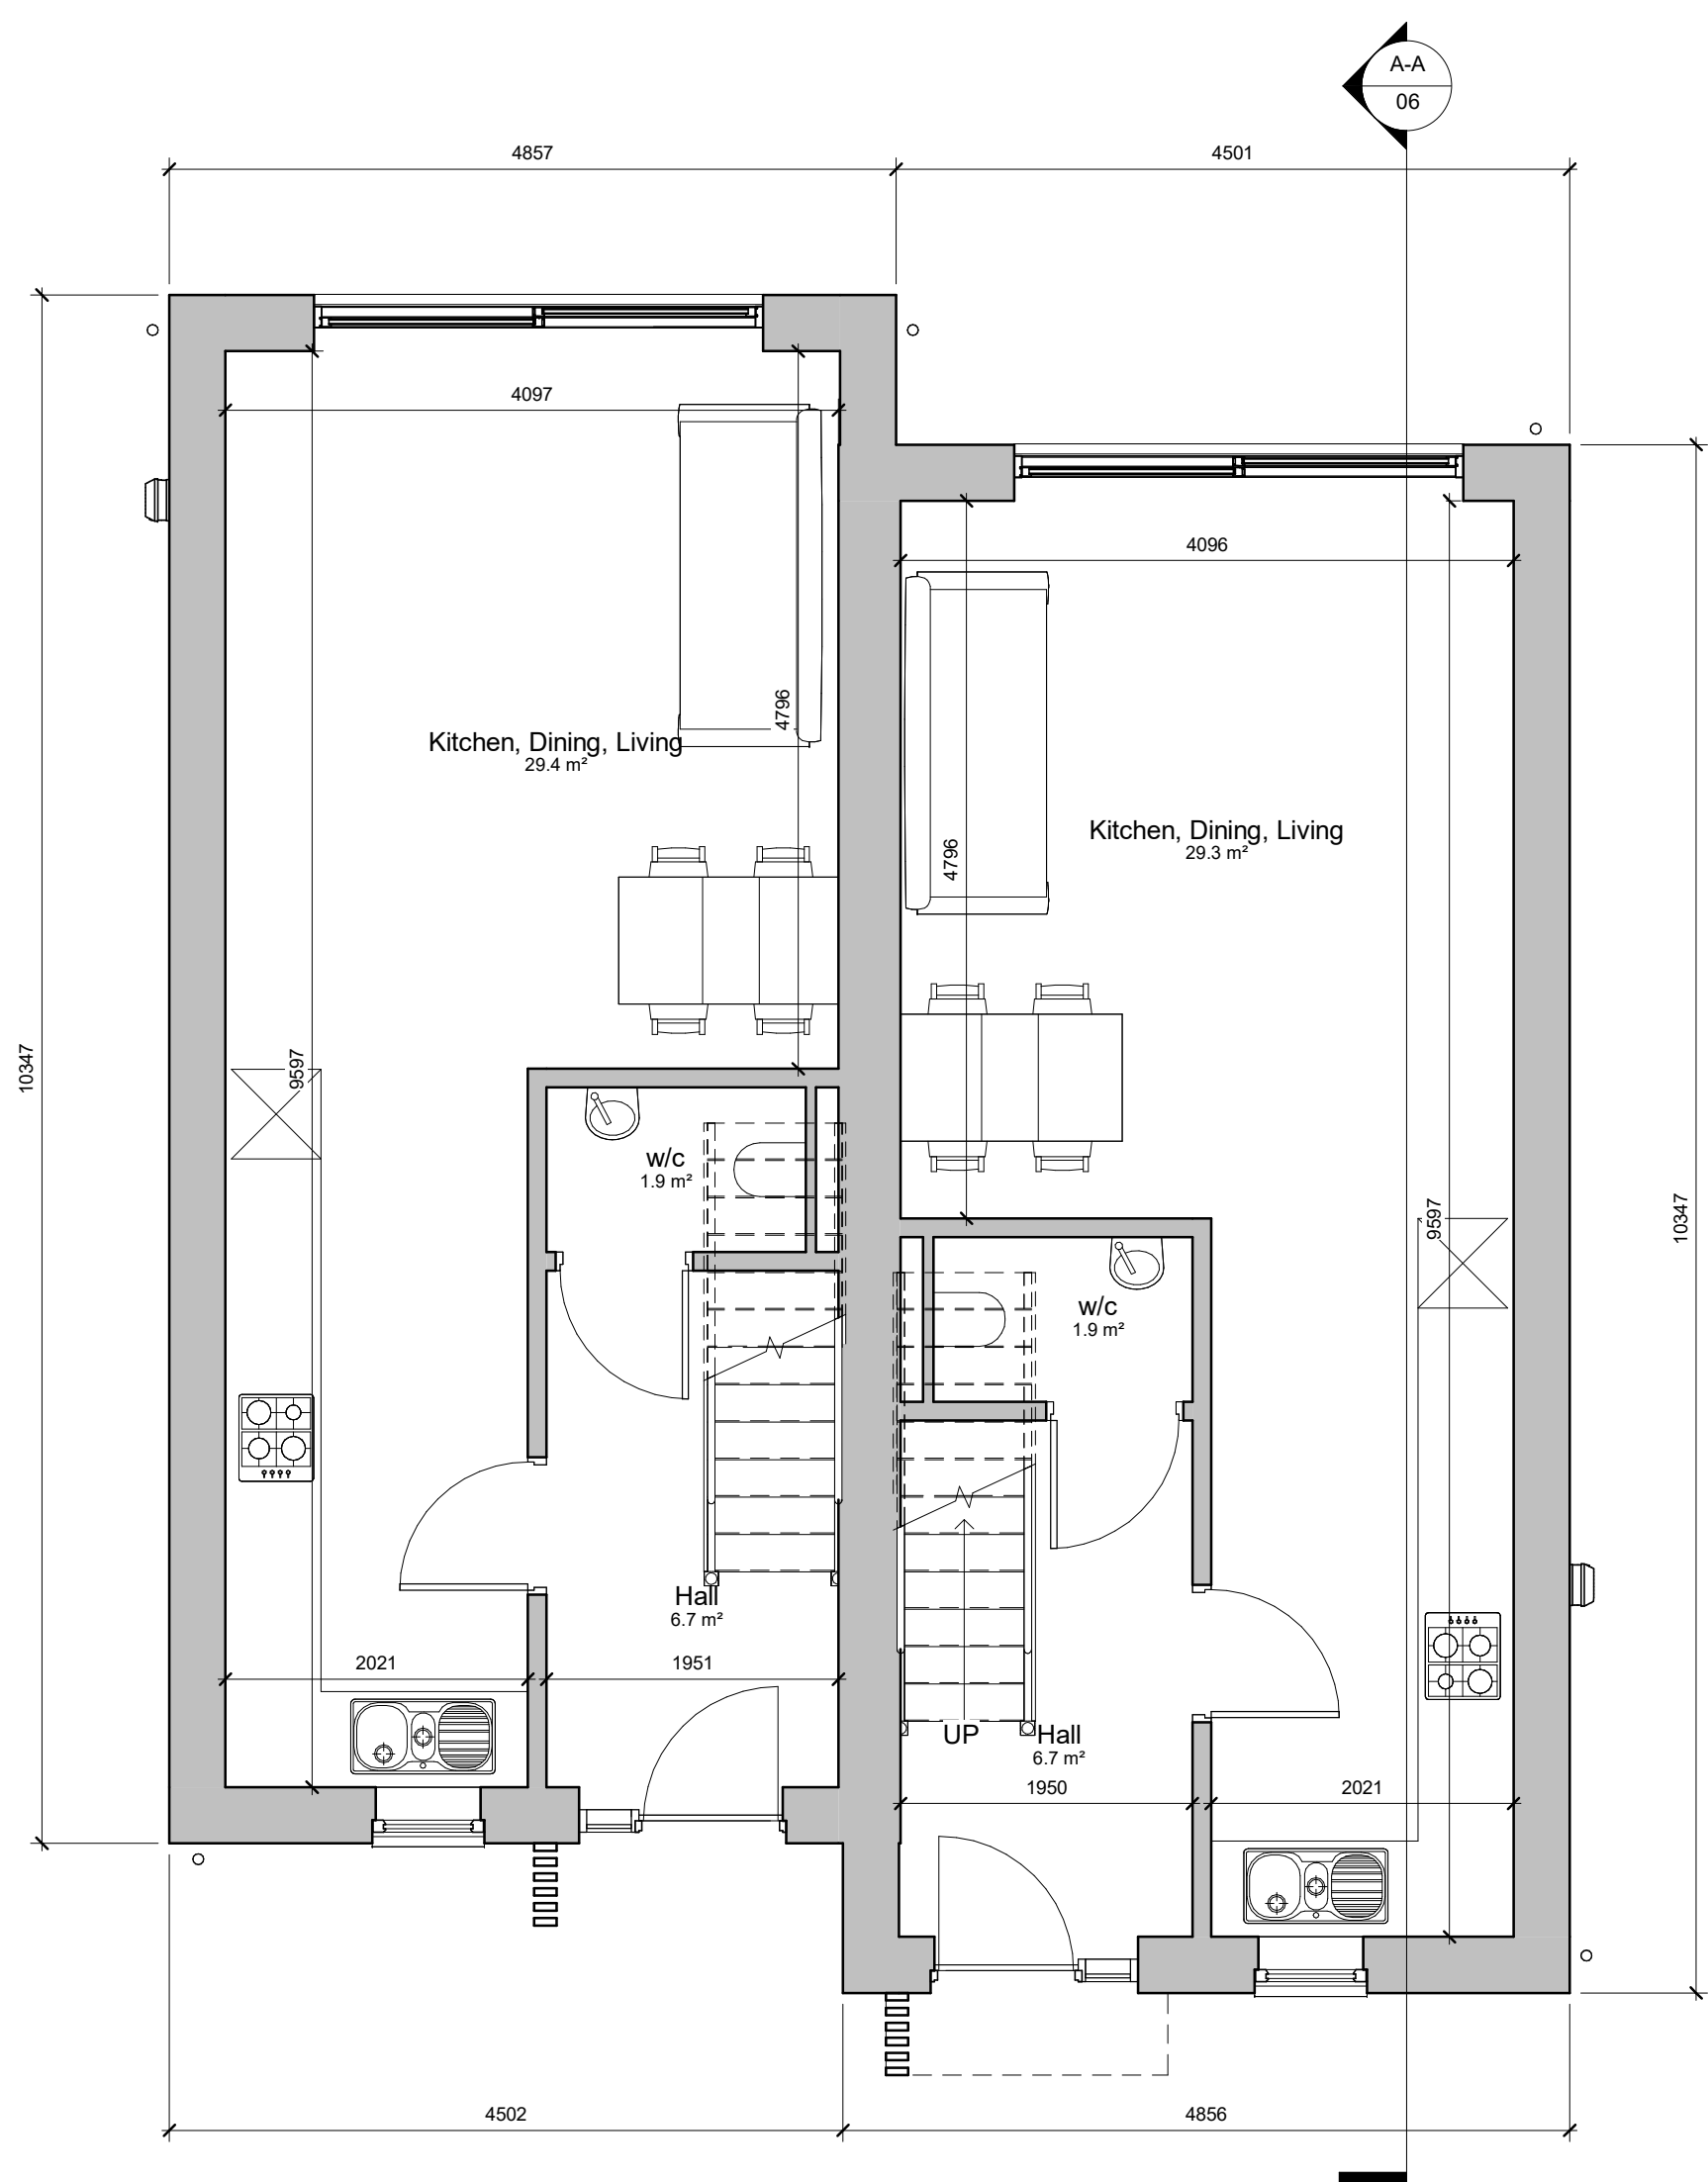


Ground Floor Plan
1 : 50

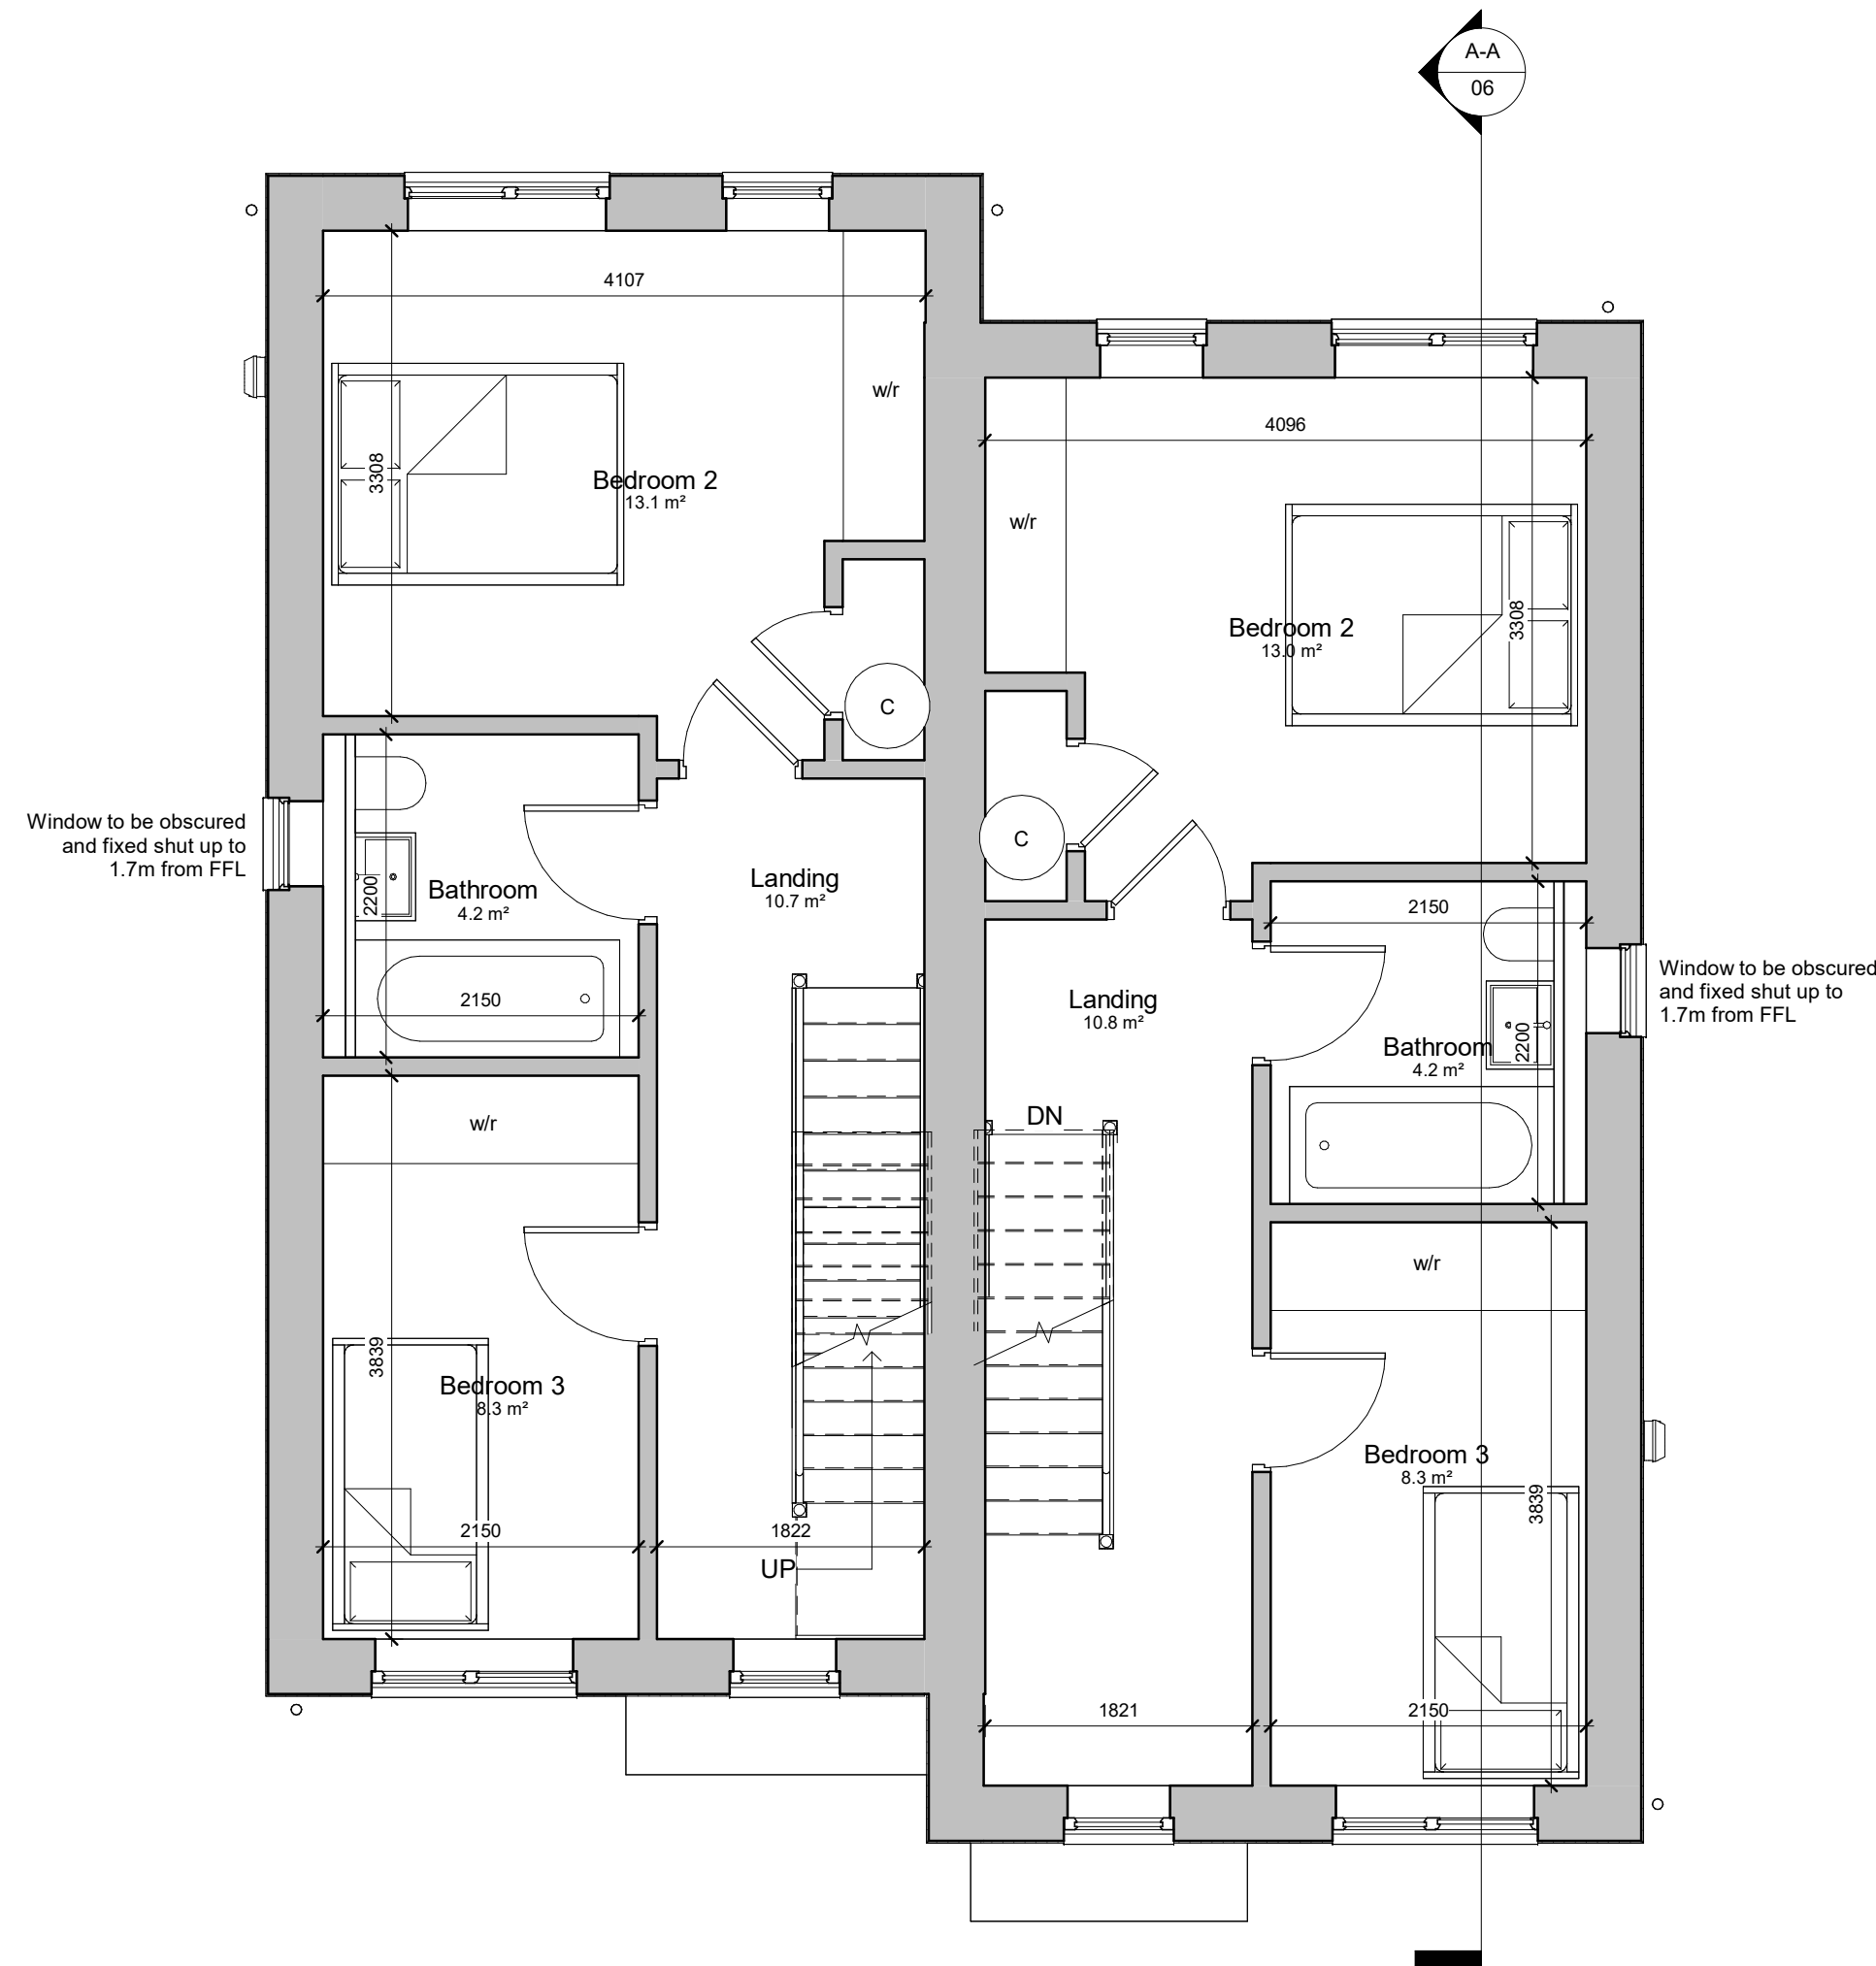

First Floor Plan
1 : 50

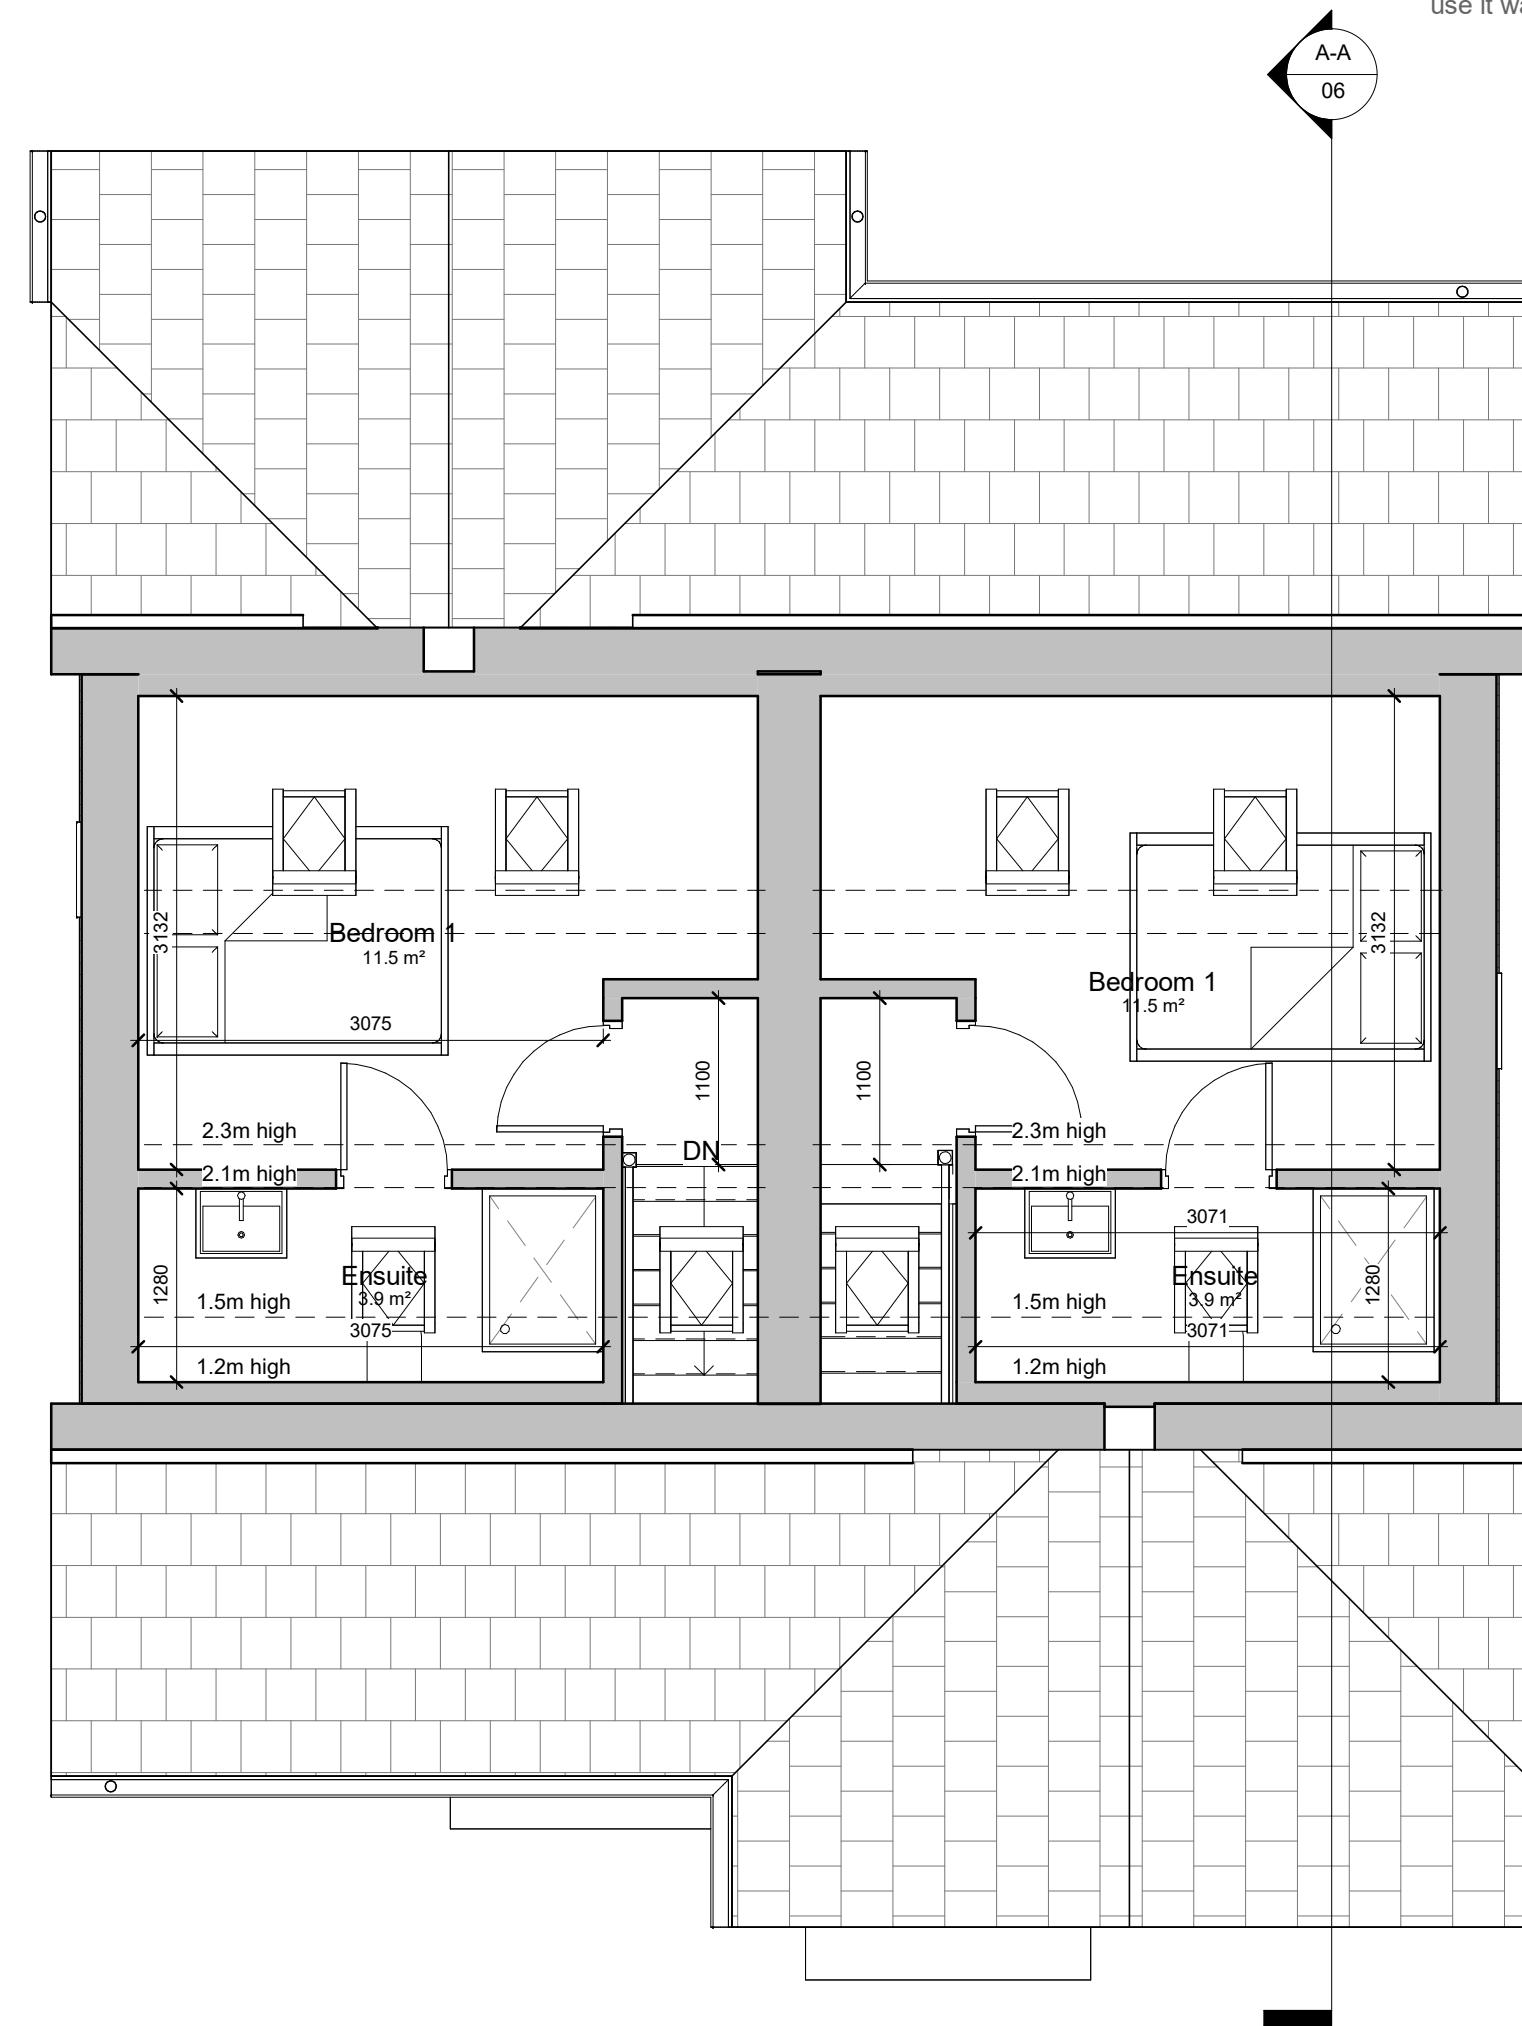


Second Floor
1 : 50

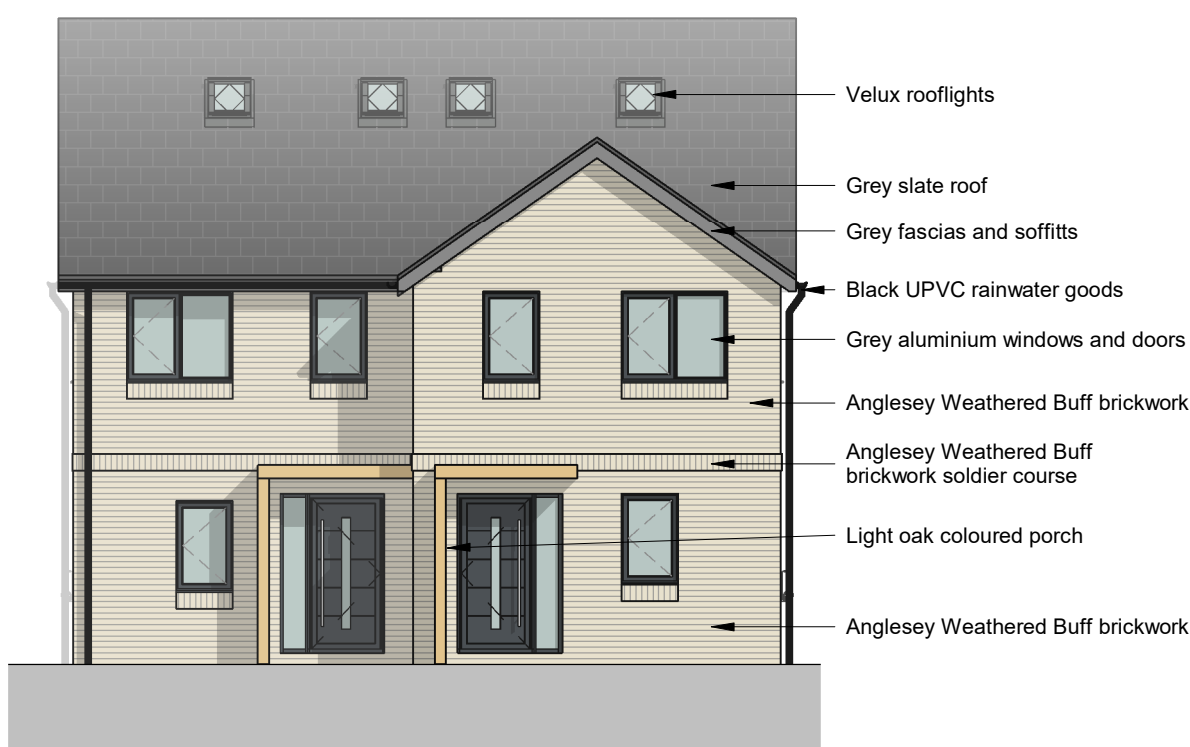


Front Elevation
1 : 100



Rear Elevation
1 : 100

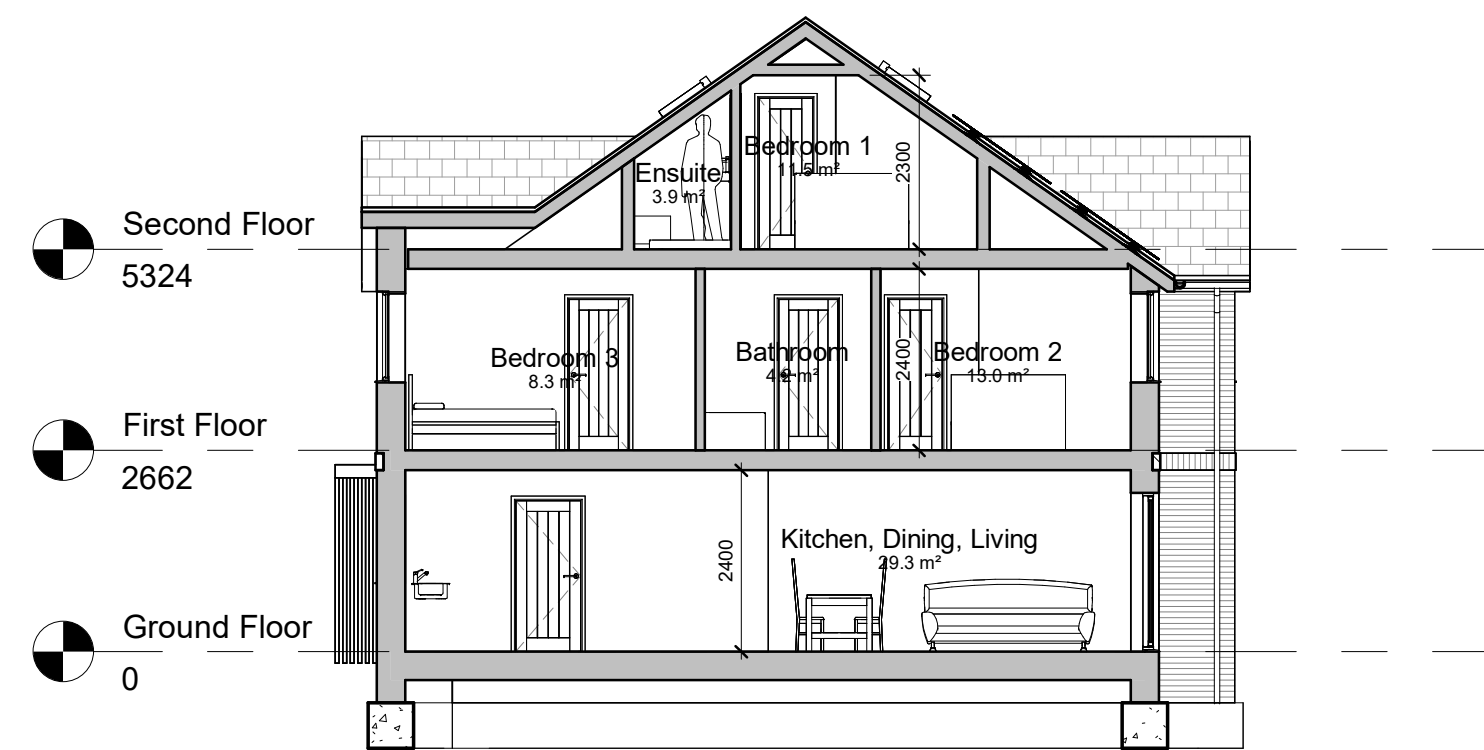

Section A-A
1 : 100

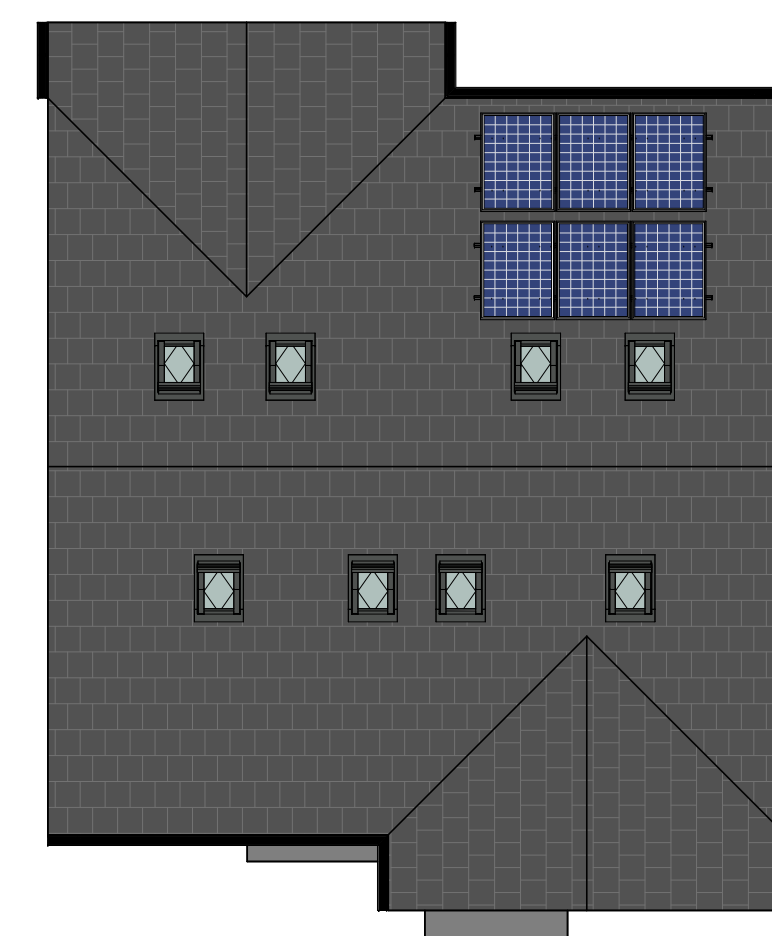


Roof Plan
1 : 100


Schedule (each house)

Ground Floor Plan: 39m²
First Floor Plan: 39m²
Second Floor Plan: 18m²

Total: 96m² (1030ft²)

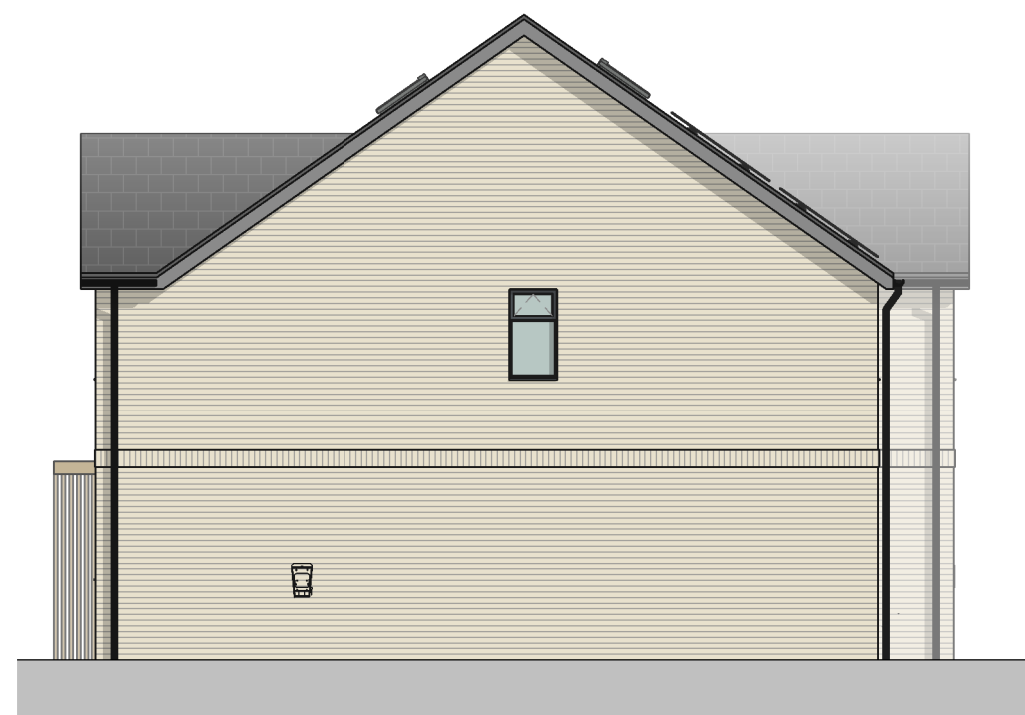

Side Elevation
1 : 100

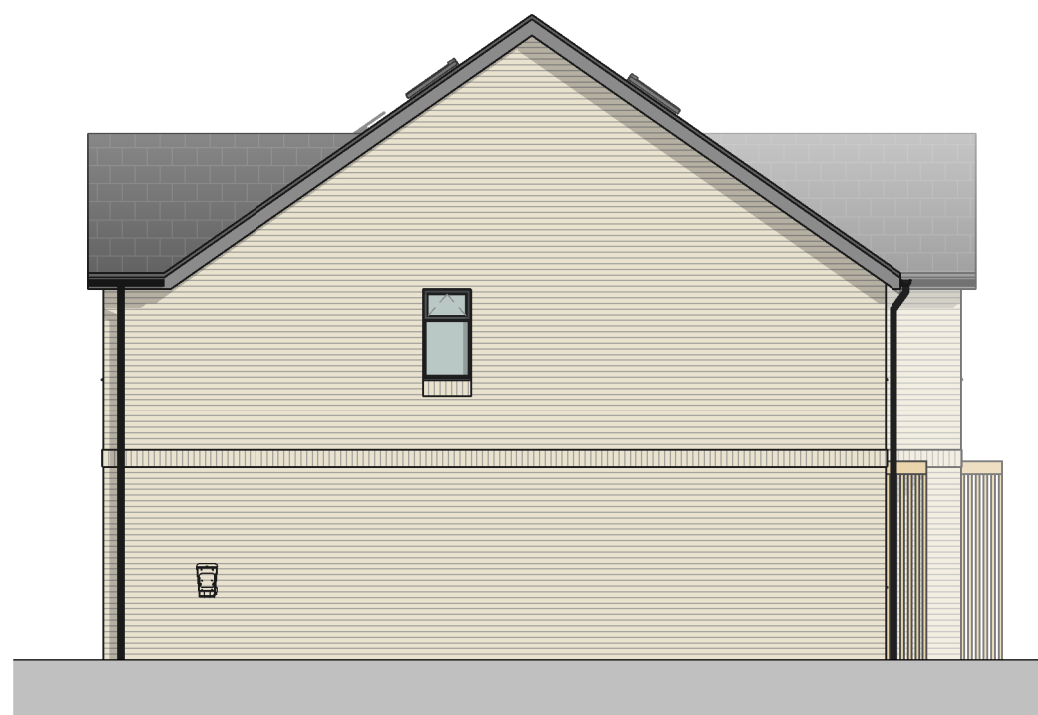

Side Elevation
1 : 100

This drawing is not to be scaled.
Contractors must check all dimensions on site, Architect to be notified of any discrepancies in figured dimensions.
No part of this drawing should be reproduced in any manner without written permission of MP Architects except for the use it was created for.

B	TW	Amended to clients comments	15/11/24
A	TW	Amended to clients comments	14/11/24
Rev.	Drawn	Description	Date

MP CHARTERED ARCHITECTS
Architects and Designers

Great Banskons, Banskons Lane, Ongar, Essex, CM5 9AR
T: 01277 364979 E: info@mparchitects.co.uk
W: www.mparchitects.co.uk

Status: Preliminary for Comment

Project: Dedworth Clinic, 97a Smiths Lane,
Windsor, Berkshire, SL4 5PE

Drawing: Plots 2 & 3 Plans and Elevations

Scale	As indicated	Date	November 2024
Sheet Size	A1	Project no.	3137
Drawn by	TW	Drawing no.	06
Checked by		Revision	B