




• This drawing is not to be scaled.
• Contractors must check all dimensions on site, Architect to be notified of any discrepancies in figured dimensions.
• No part of this drawing should be reproduced in any manner without written permission of MP Architects except for the use it was created for.

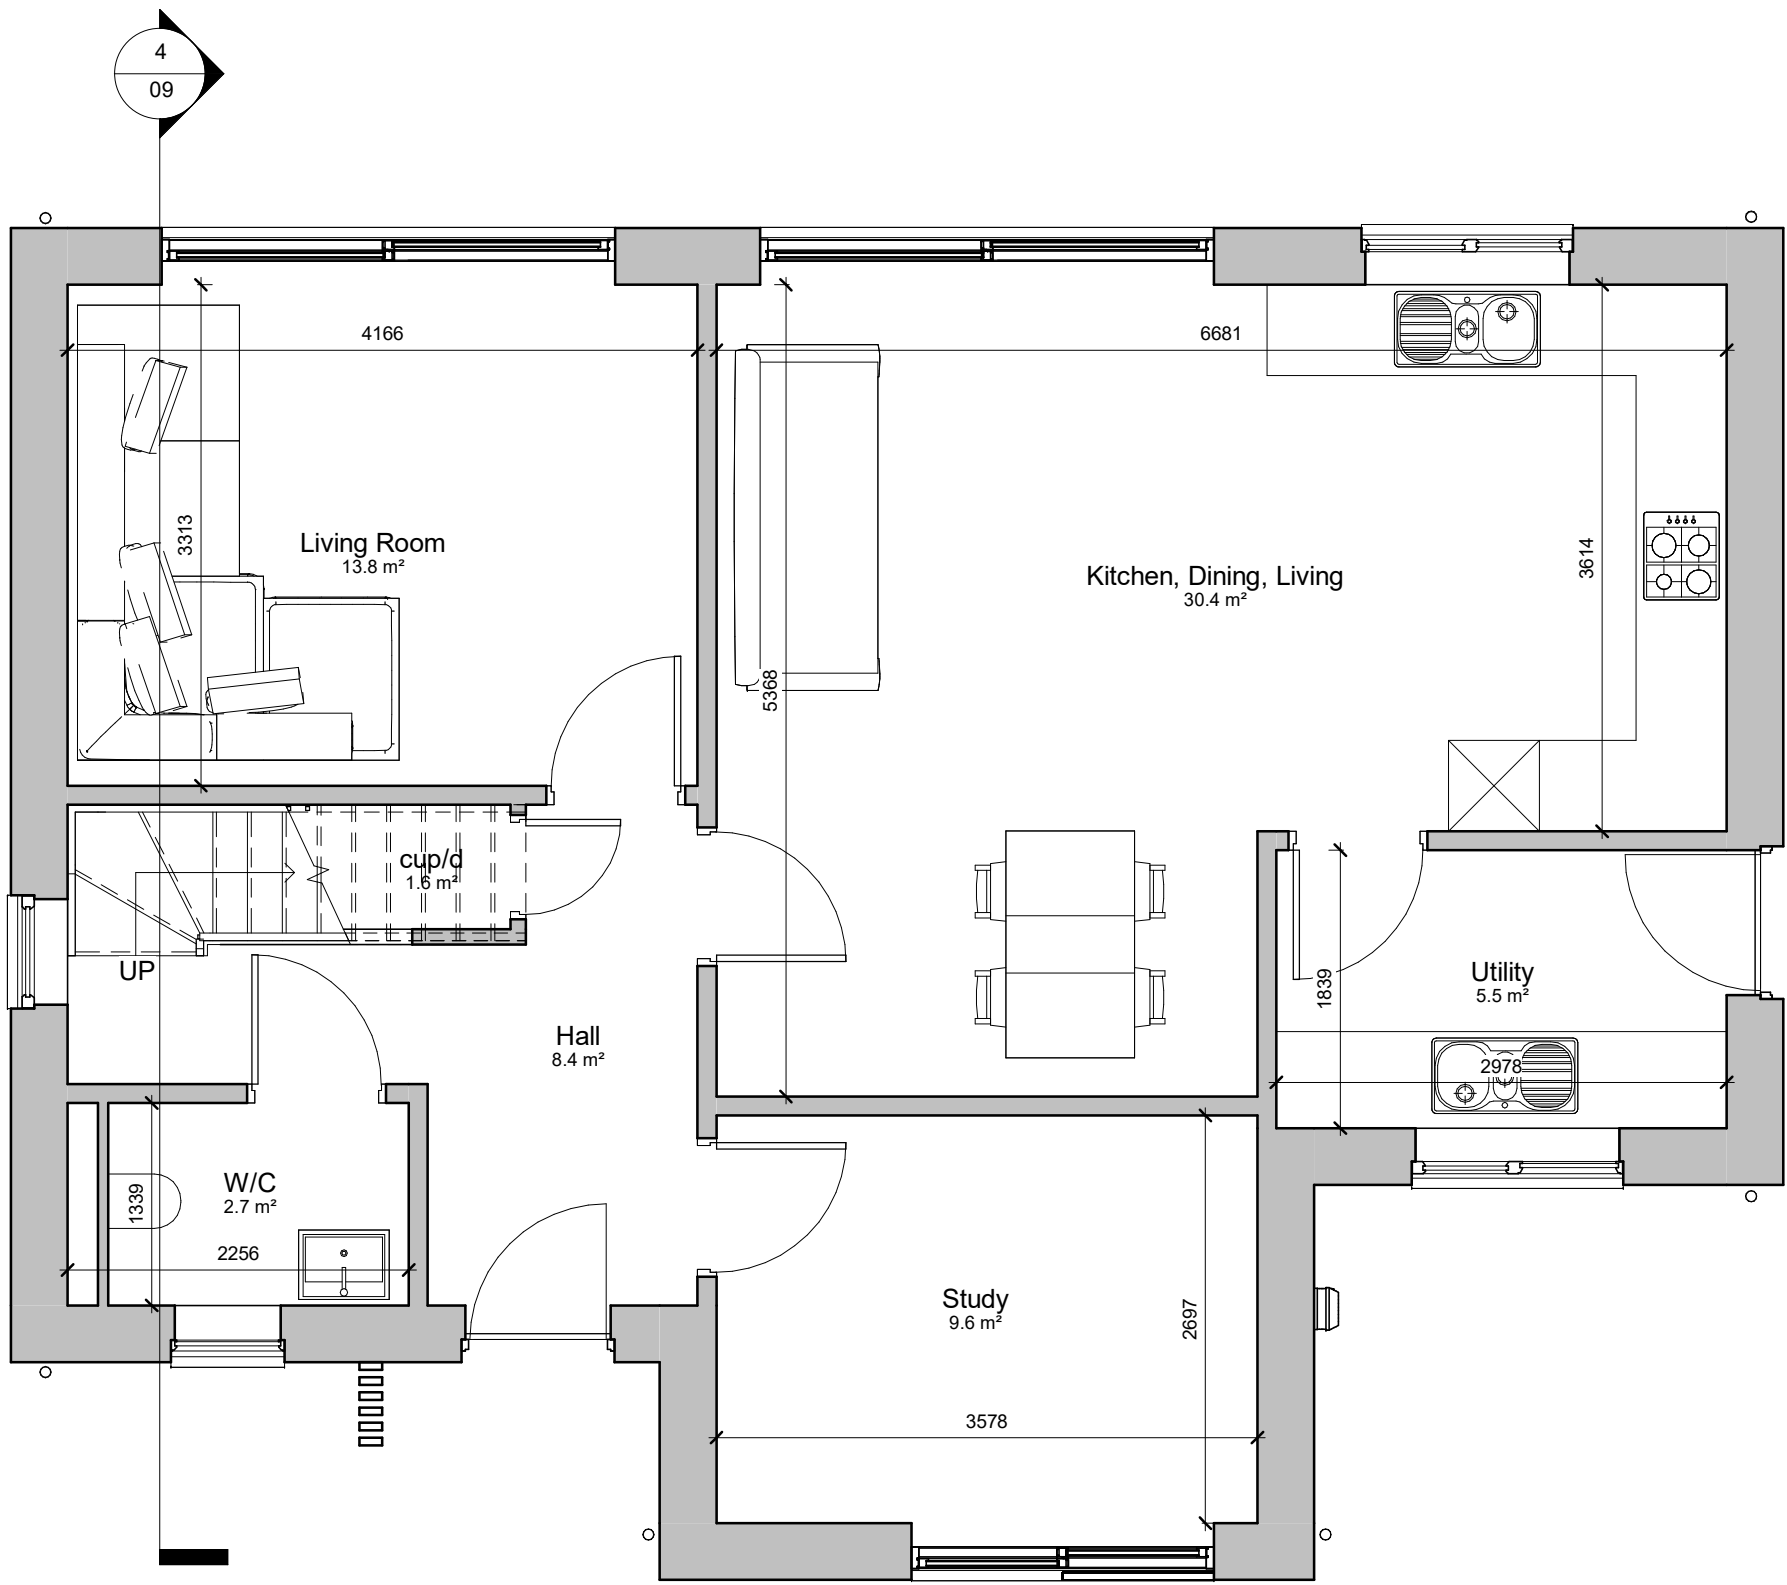

Ground Floor Plan
1 : 50

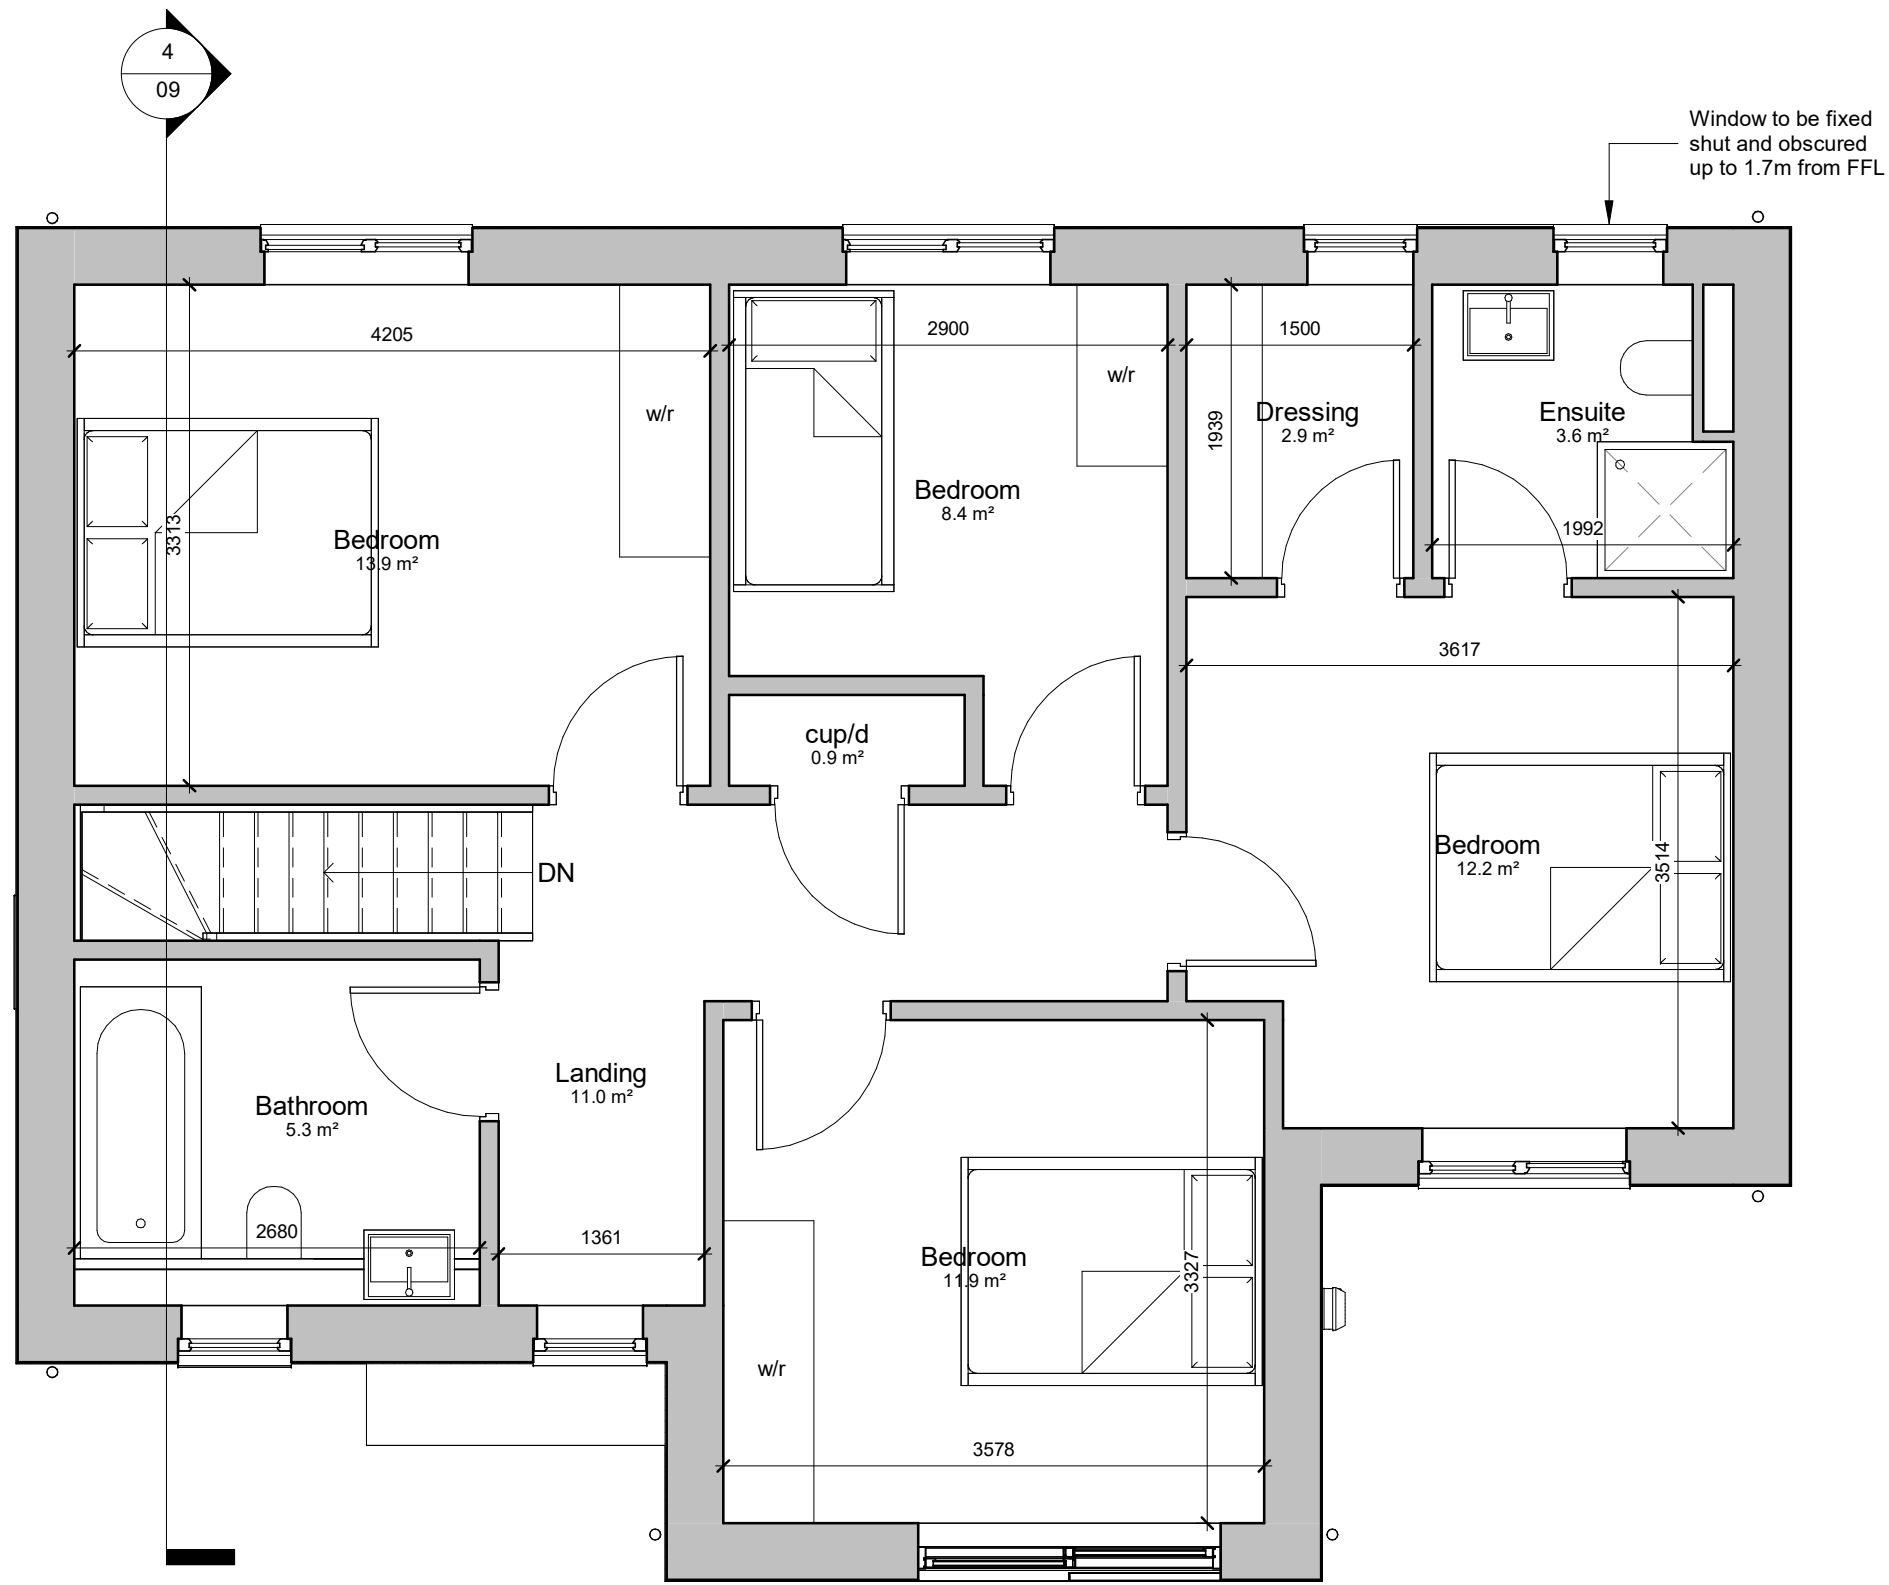

First Floor Plan
1 : 50

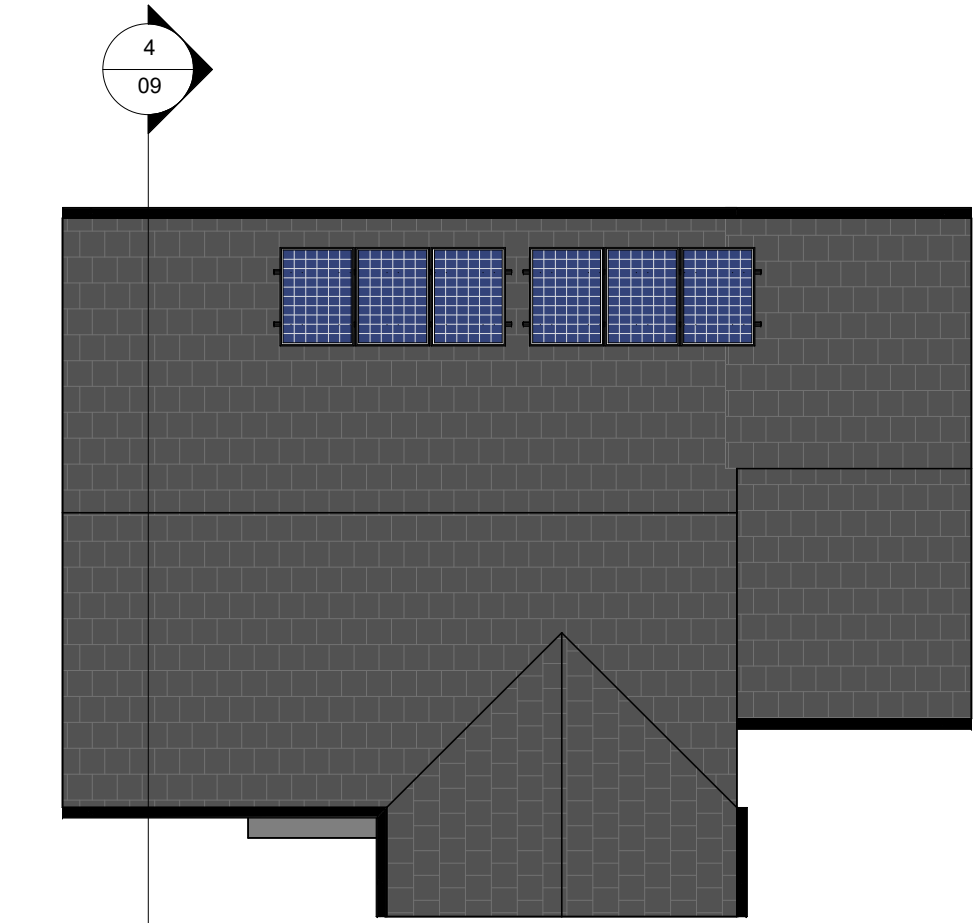


Roof Plan
1 : 100

Schedule

Ground Floor Plan: 75m²
First Floor Plan: 75m²


Total: 150m² (1614ft²)

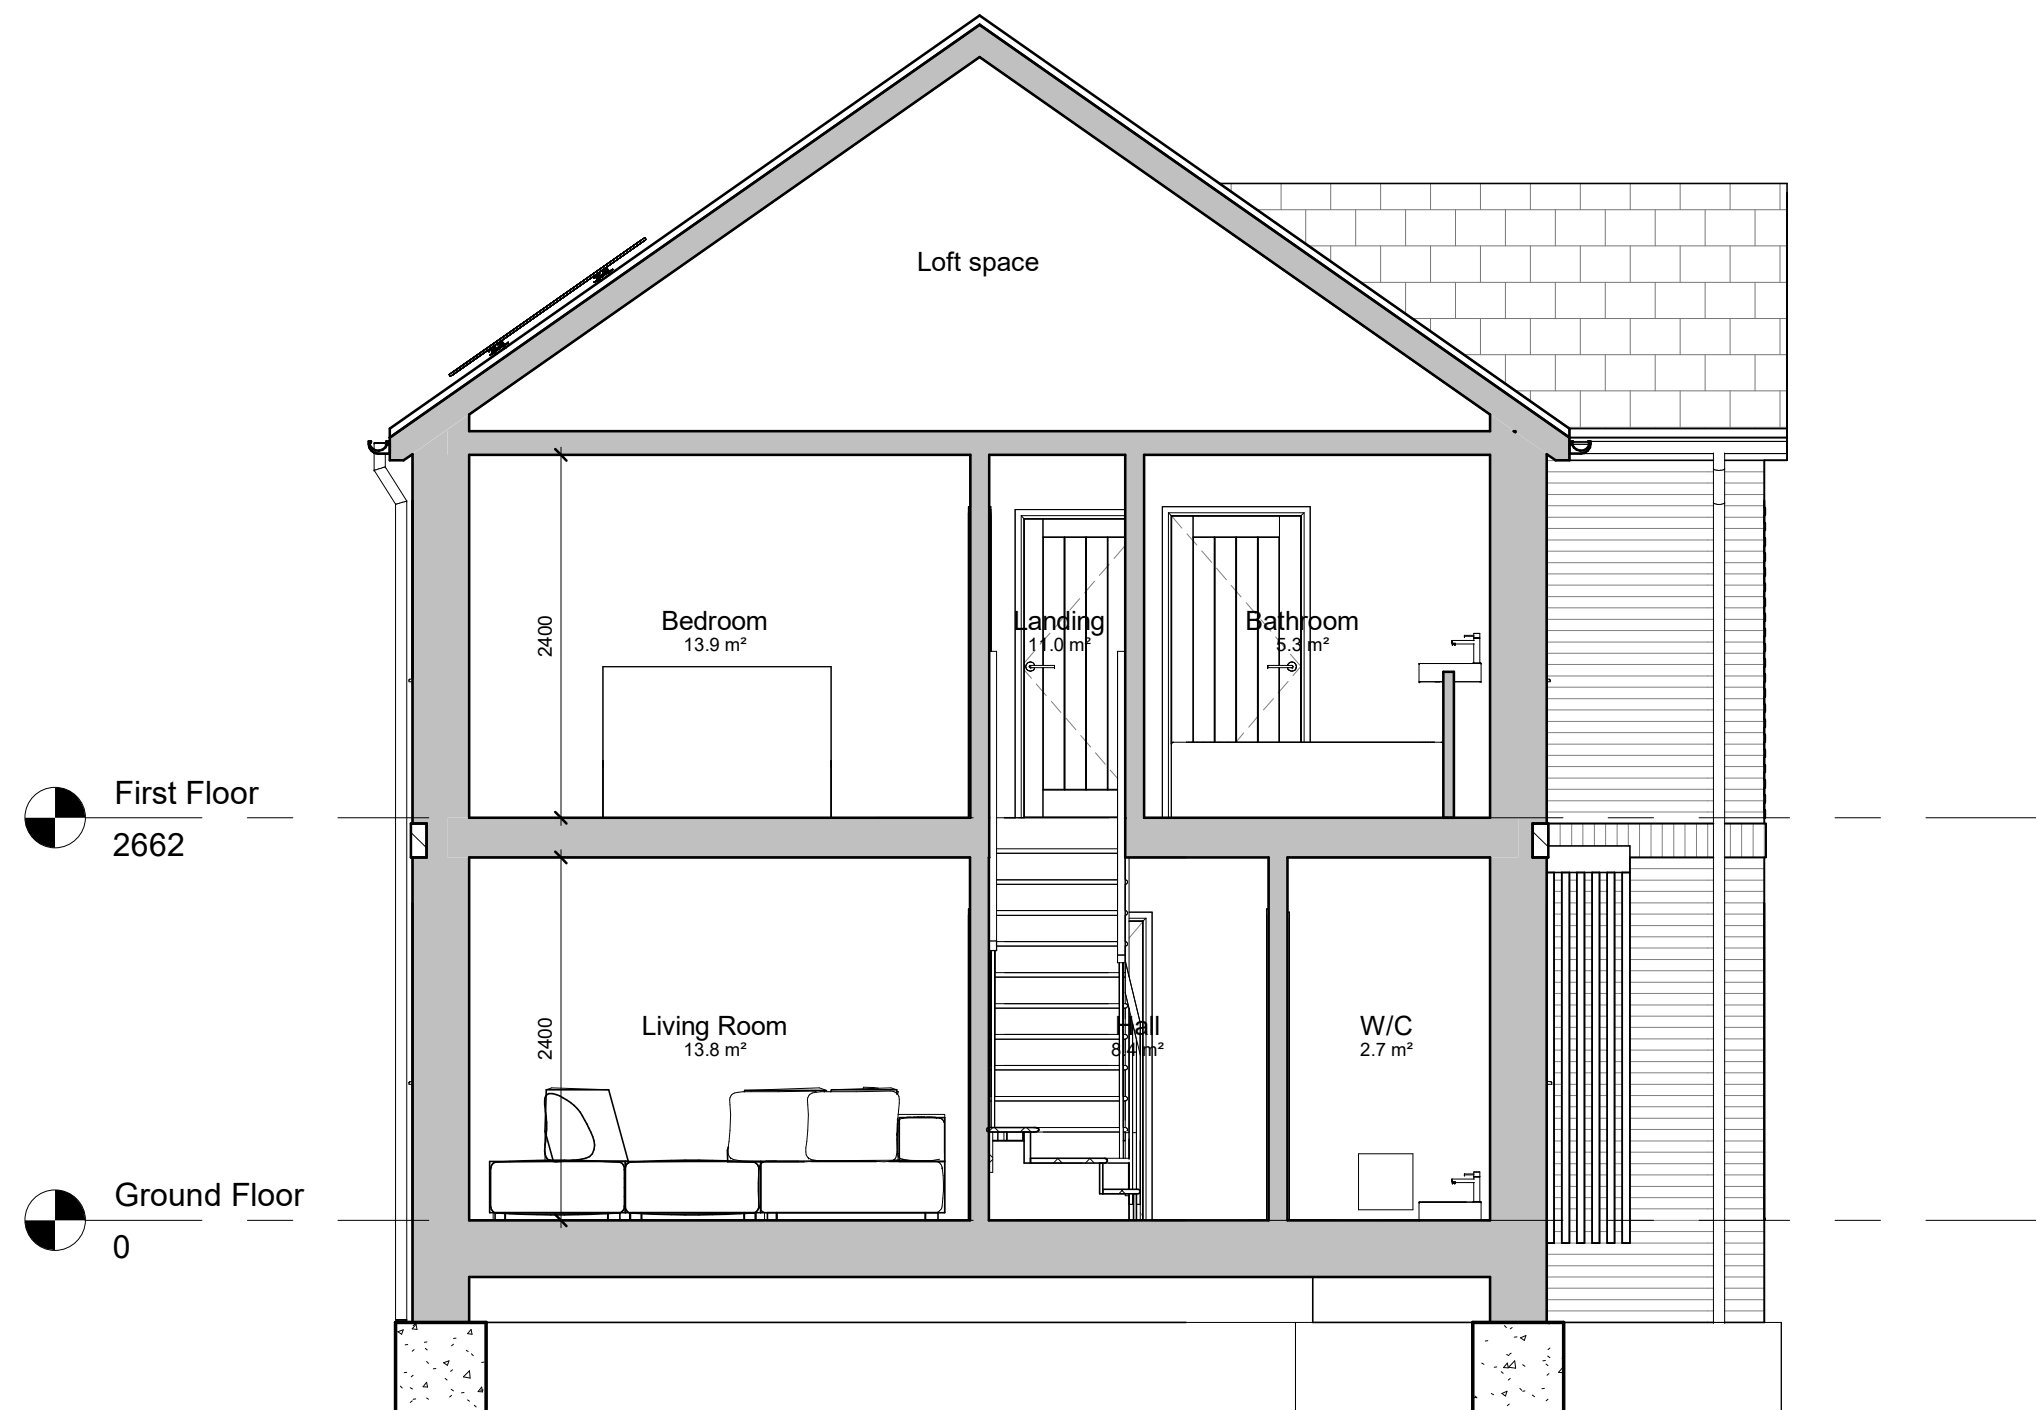

Section 1
1 : 50



Front Elevation
1 : 100

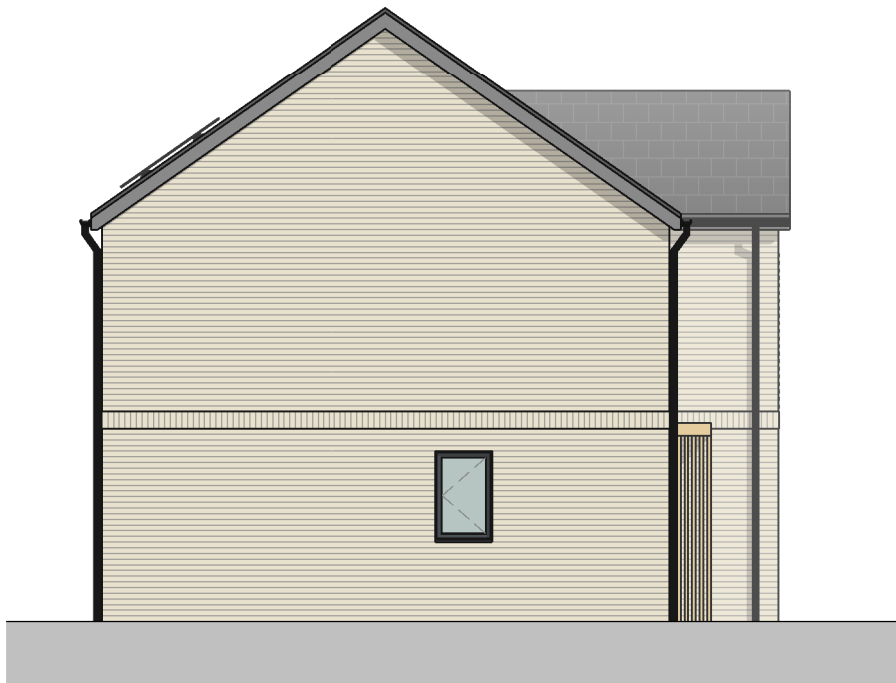

Side Elevation
1 : 100



Rear Elevation
1 : 100



Side Elevation
1 : 100

B	TW	Amended to clients comments	14/11/24
A	TW	Amended to clients comments	12/11/24
Rev.	Drawn	Description	Date

MP CHARTERED ARCHITECTS
Architects and Designers

Great Bansons, Bansons Lane, Ongar, Essex, CM5 9AR
T: 01277 364979 E: info@mparchitects.co.uk
W: www.mpcharteredarchitects.co.uk

Status: Preliminary for Comment

Project: Dedworth Clinic, 97a Smiths Lane,
Windsor, Berkshire, SL4 5PE

Drawing: Plot 1 Plans and Elevations
Alternative Option

Scale: As indicated Date: November 2024

Sheet Size: A1 Project no.: 3137

Drawn by: TW Drawing no.: 09

Checked by: Revision: B

